
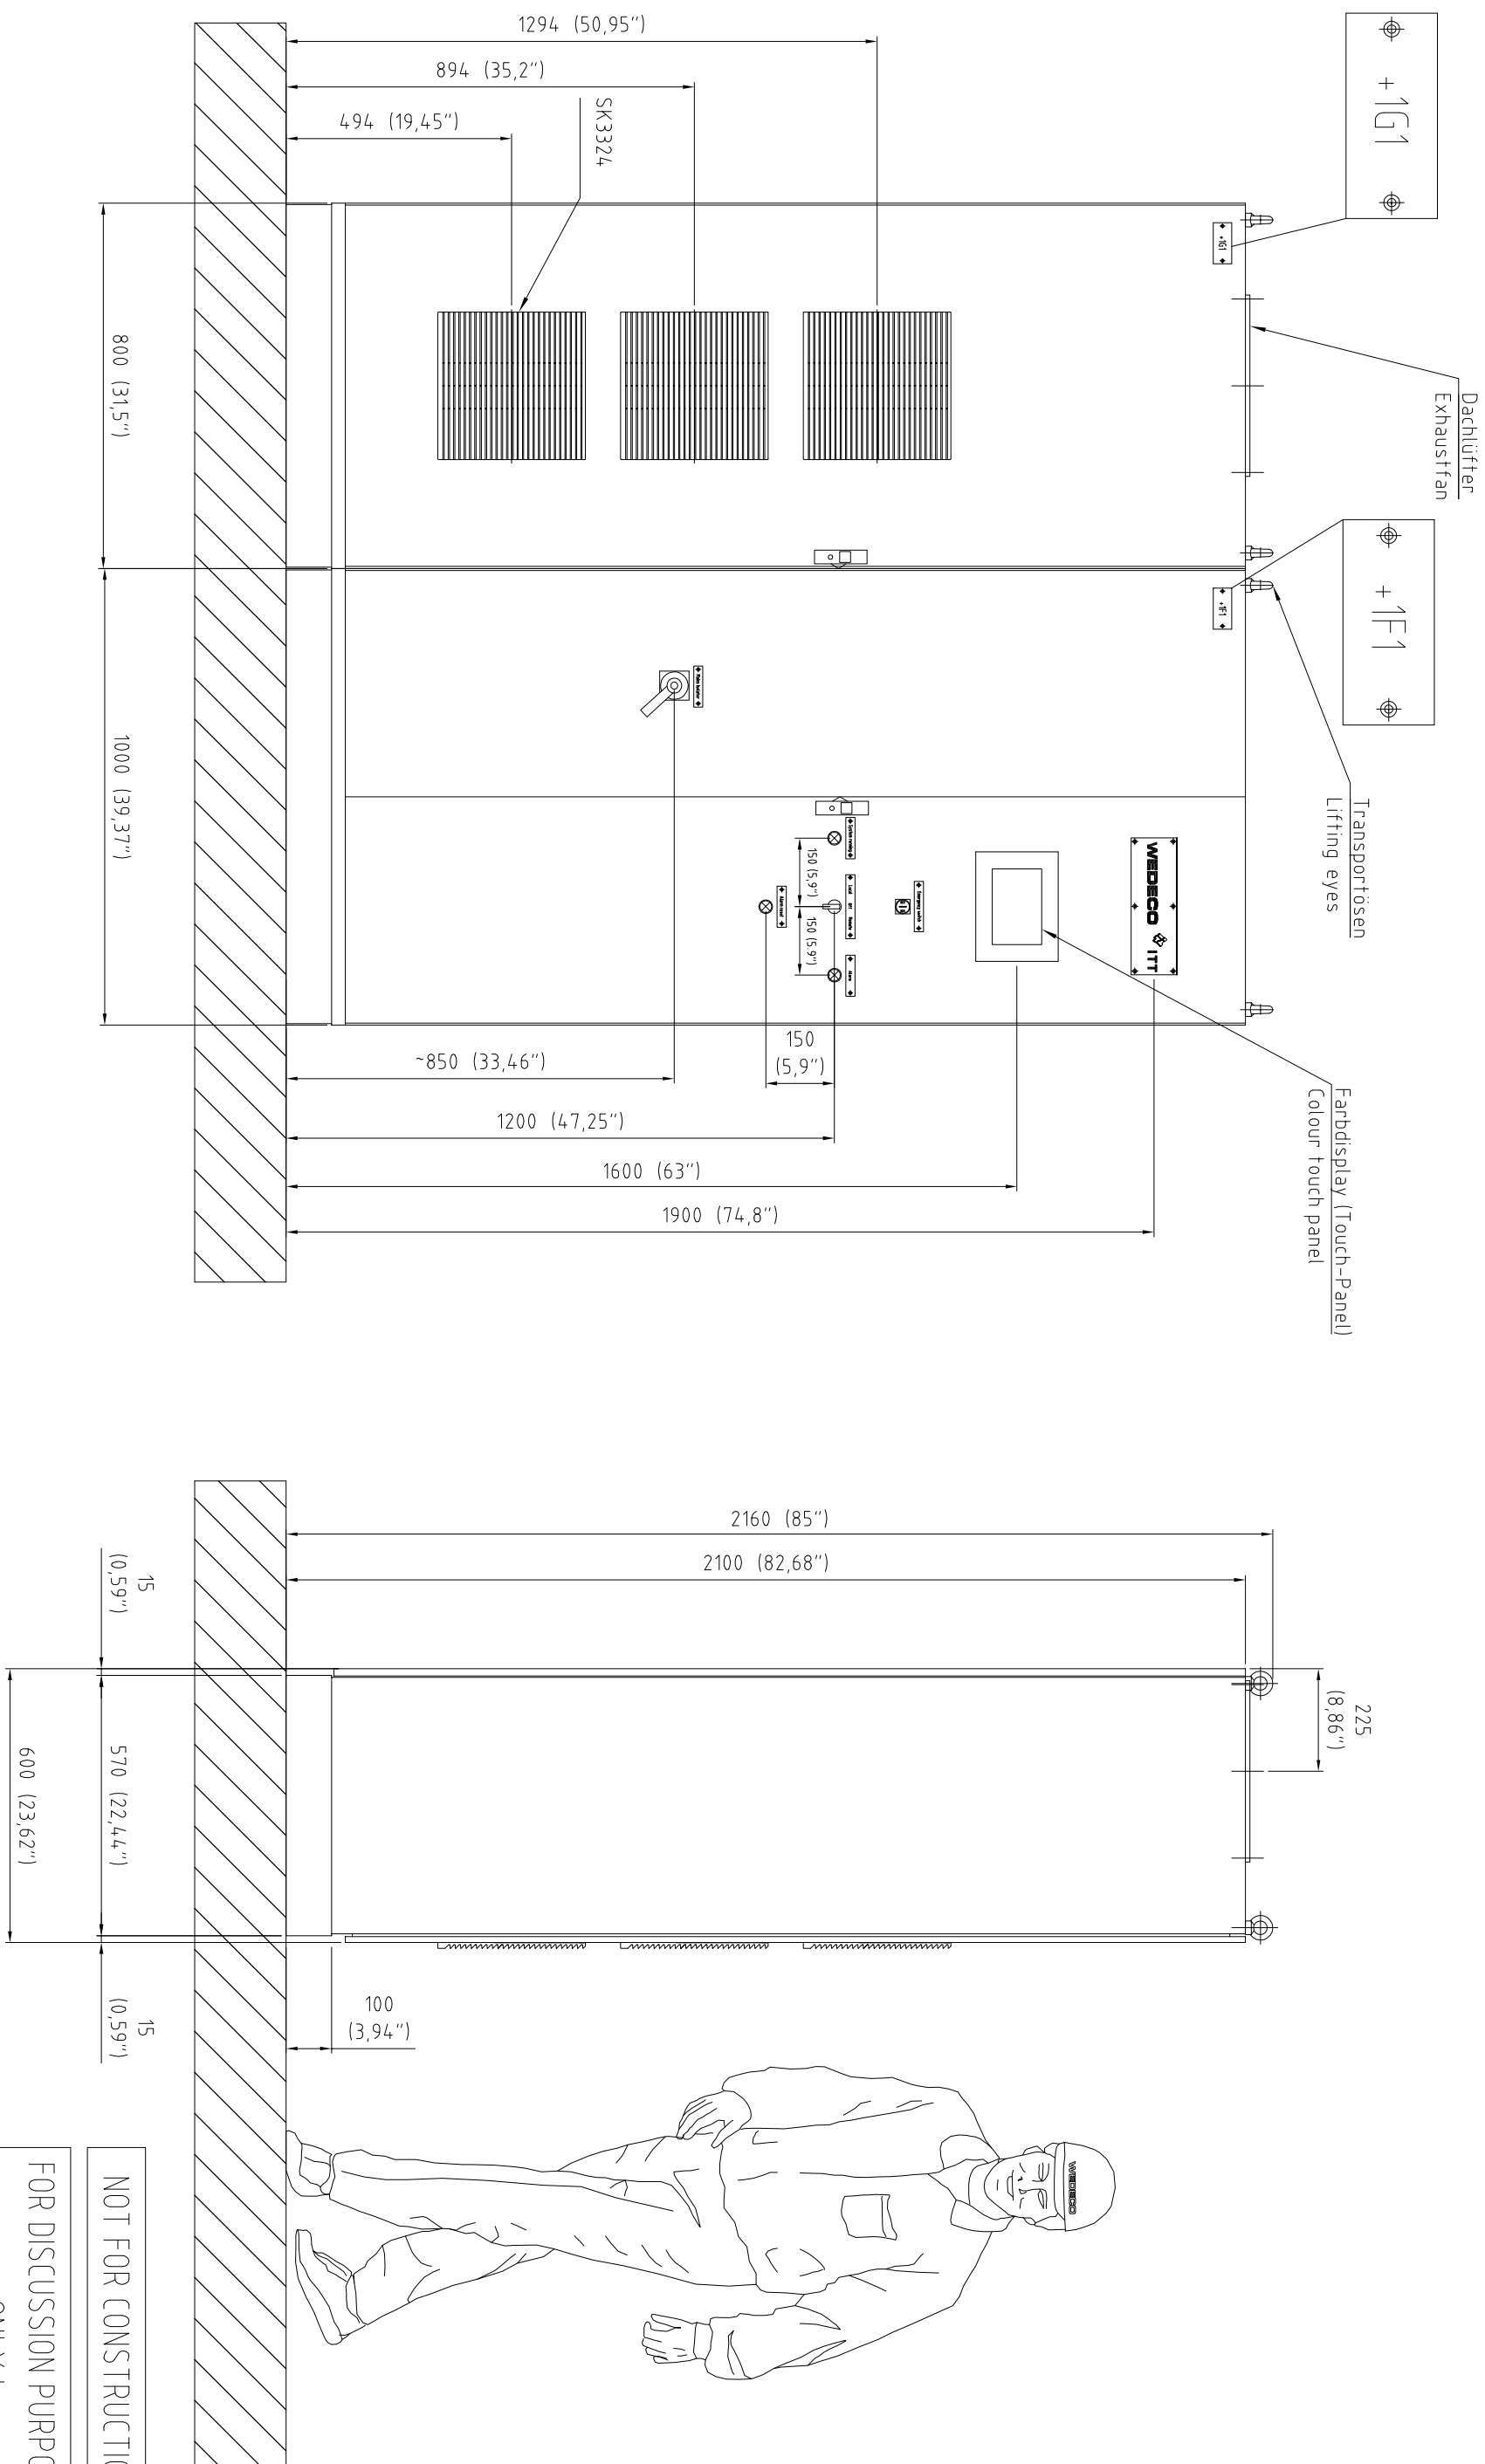


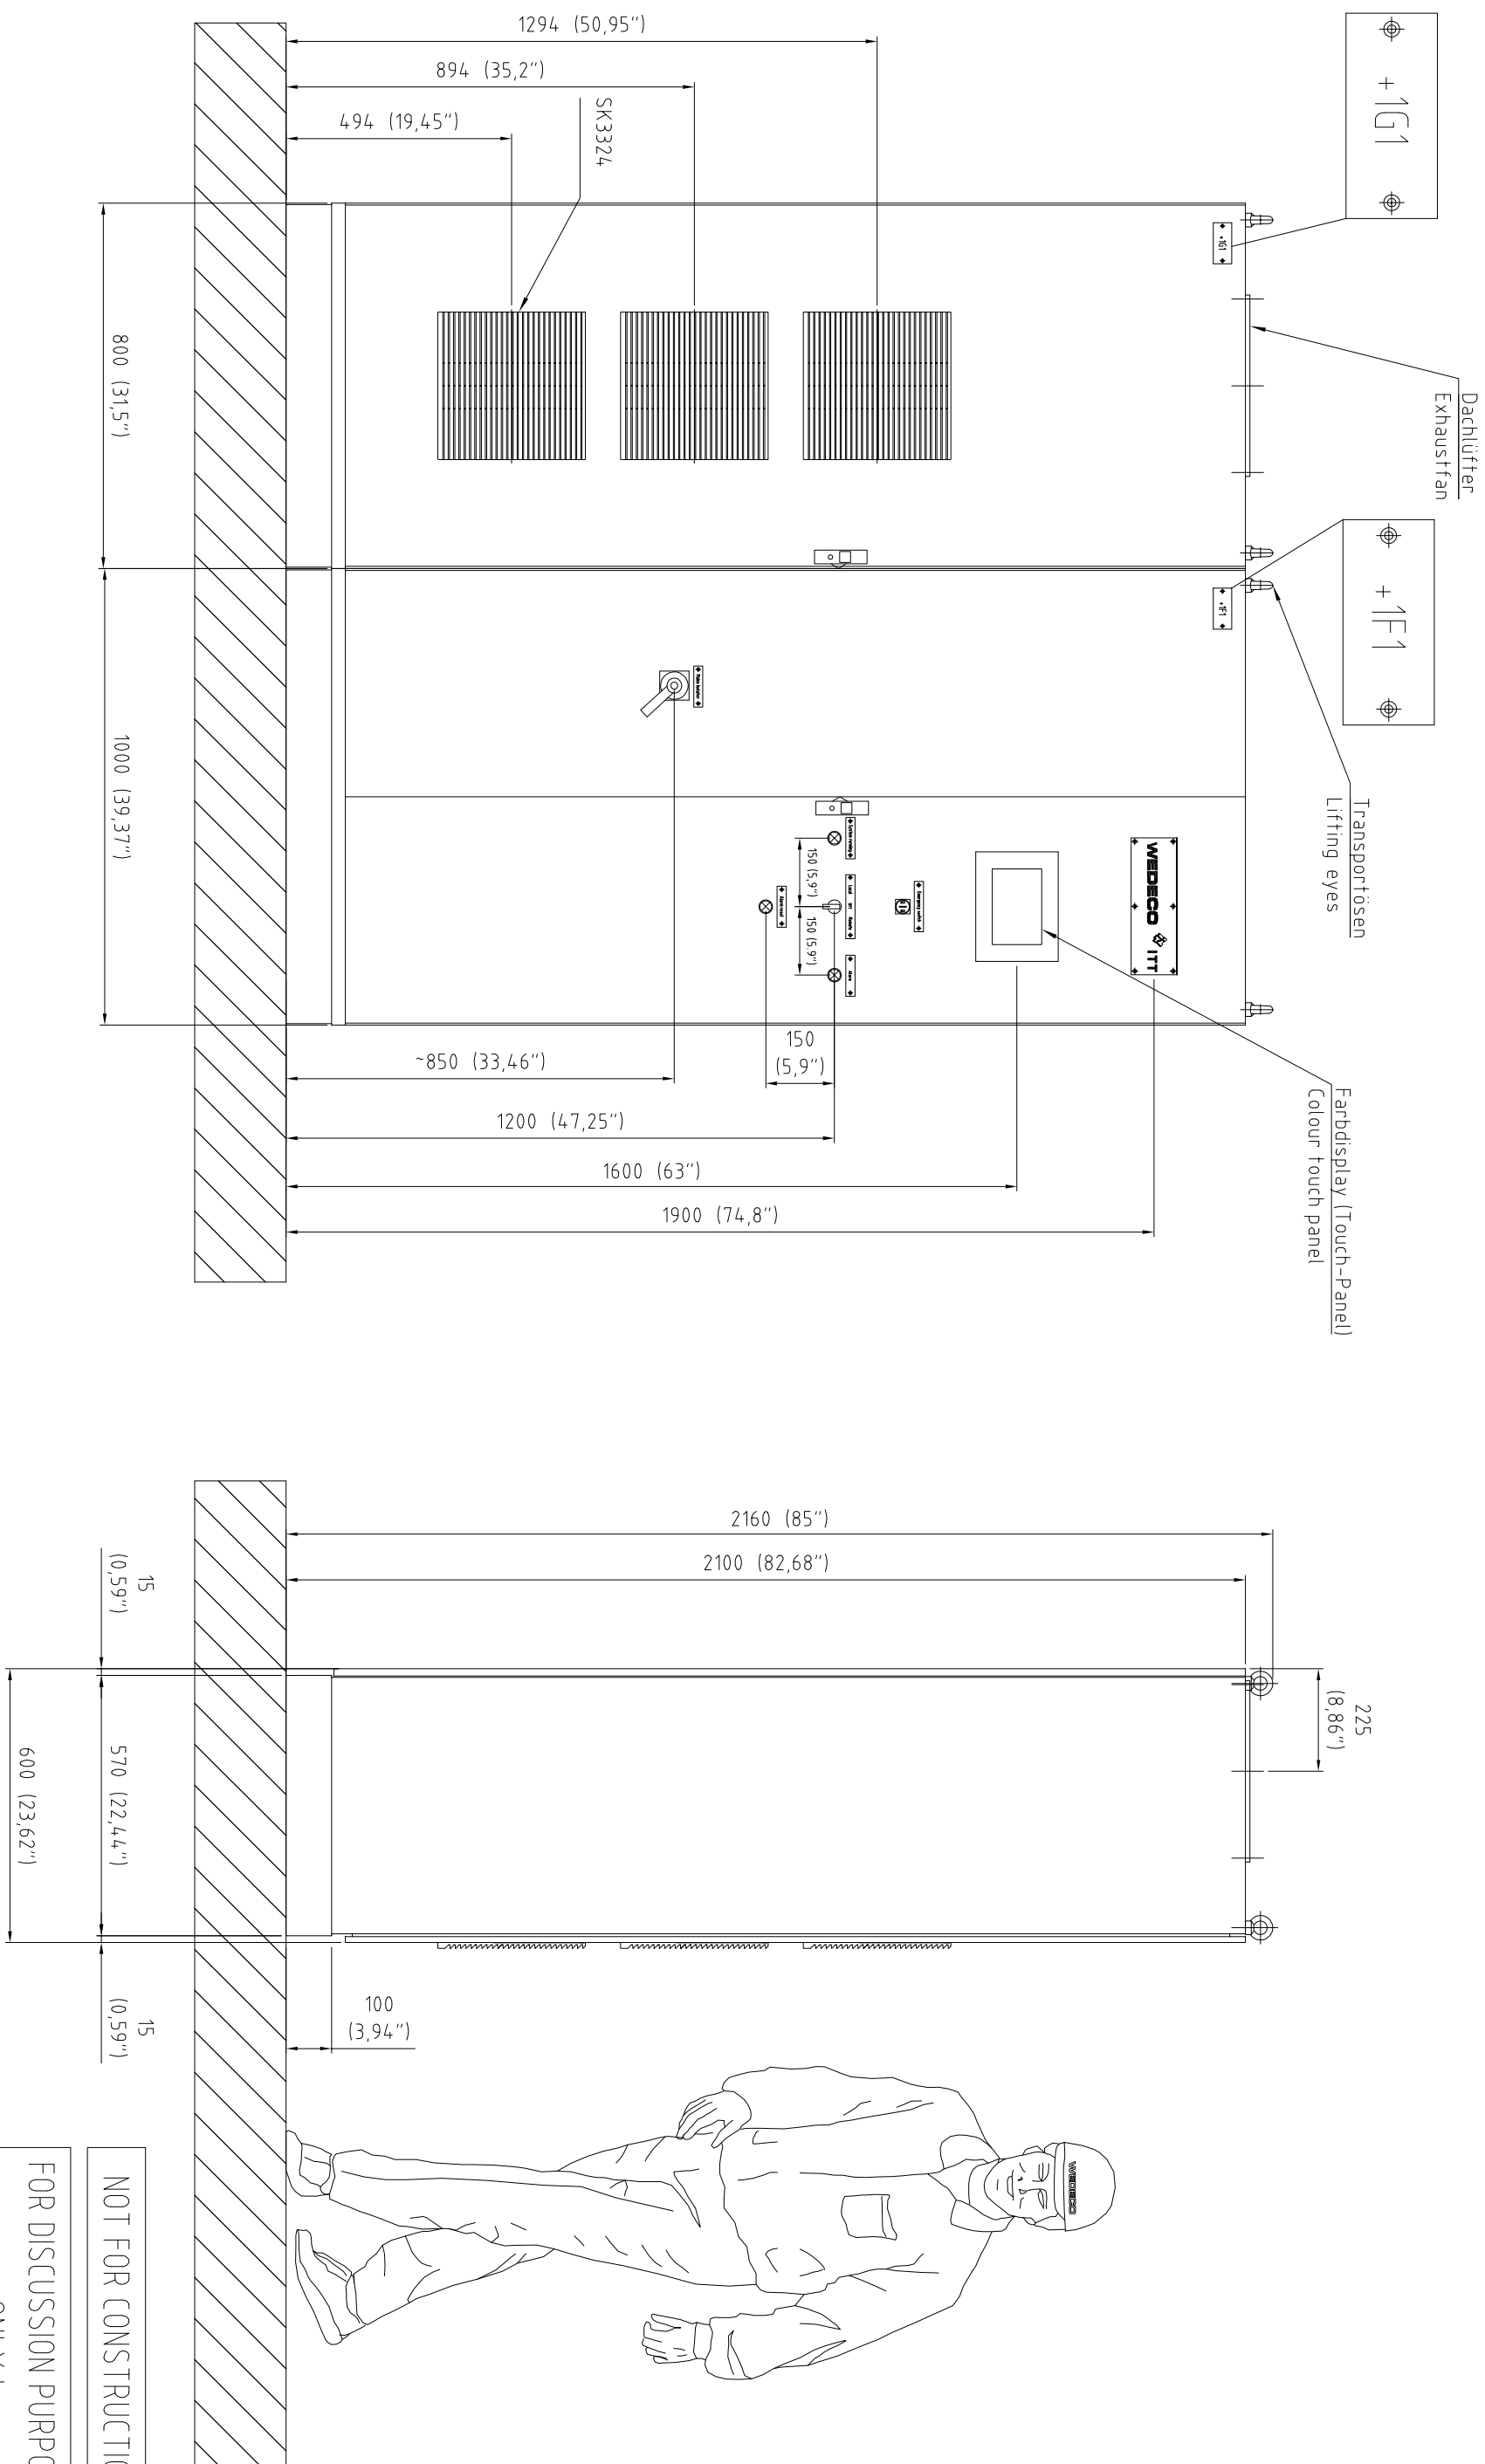

 ITT Water & Wastewater										WEDDECO	
ITT Water & Wastewater Herford GmbH	
D-30051 Herford / Phone +49 5221 930-0												Scale:		1:10	
										Title: GENERAL ARRANGEMENT DRAWING CABINET LAYOUT	
	</